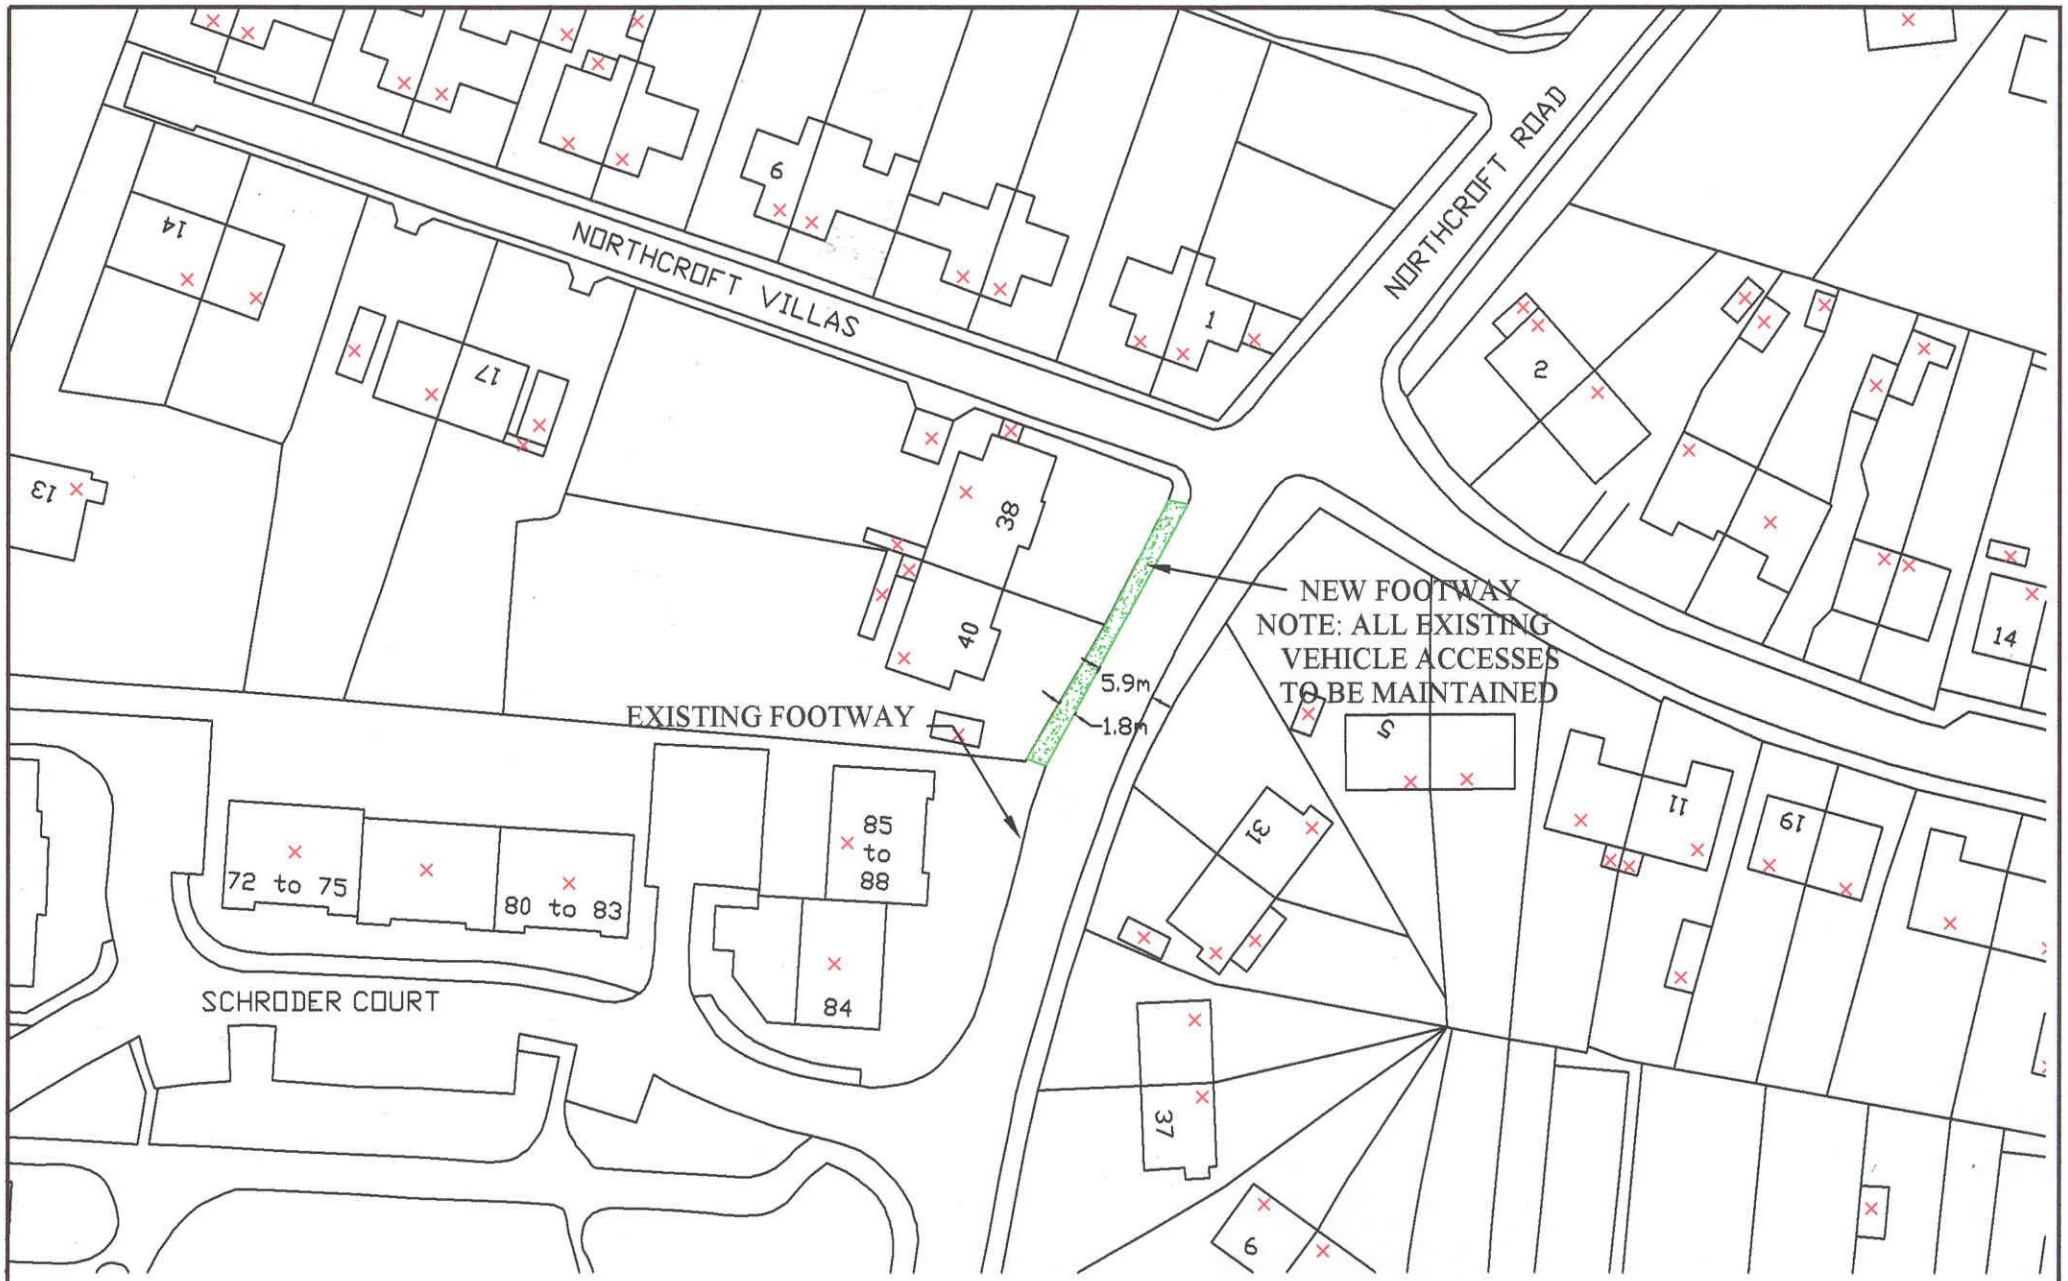

0 50 100 150 200

Notes

Rev.	Description	Drwn	Sig.	Date	Chkd	Sig.	Date	Appr	Sig.	Date

North Point

Scale 1:200

Based upon the Ordnance Survey mapping with the permission of the Controller of Her Majesty's Stationery Office © Crown copyright. Unauthorised reproduction infringes Crown copyright and may lead to prosecution or civil proceedings. Surrey County Council LA 076570 1999.

Drawn by	Sig.	Date
Checked by originator	Sig.	Date
Approved by	Sig.	Date

NORTHCROFT ROAD

Drawing

PROPOSED FOOTWAY LINKS

SHEET 1 OF 1

SURREY COUNTY COUNCIL
Sustainable Development
Root of Transportation
Mrs. Mim Ellis, RIBA

Project No.

Contract Sheet No.

Drawing No. 6460_03

Rev. -

Description CONSULTATION

A3