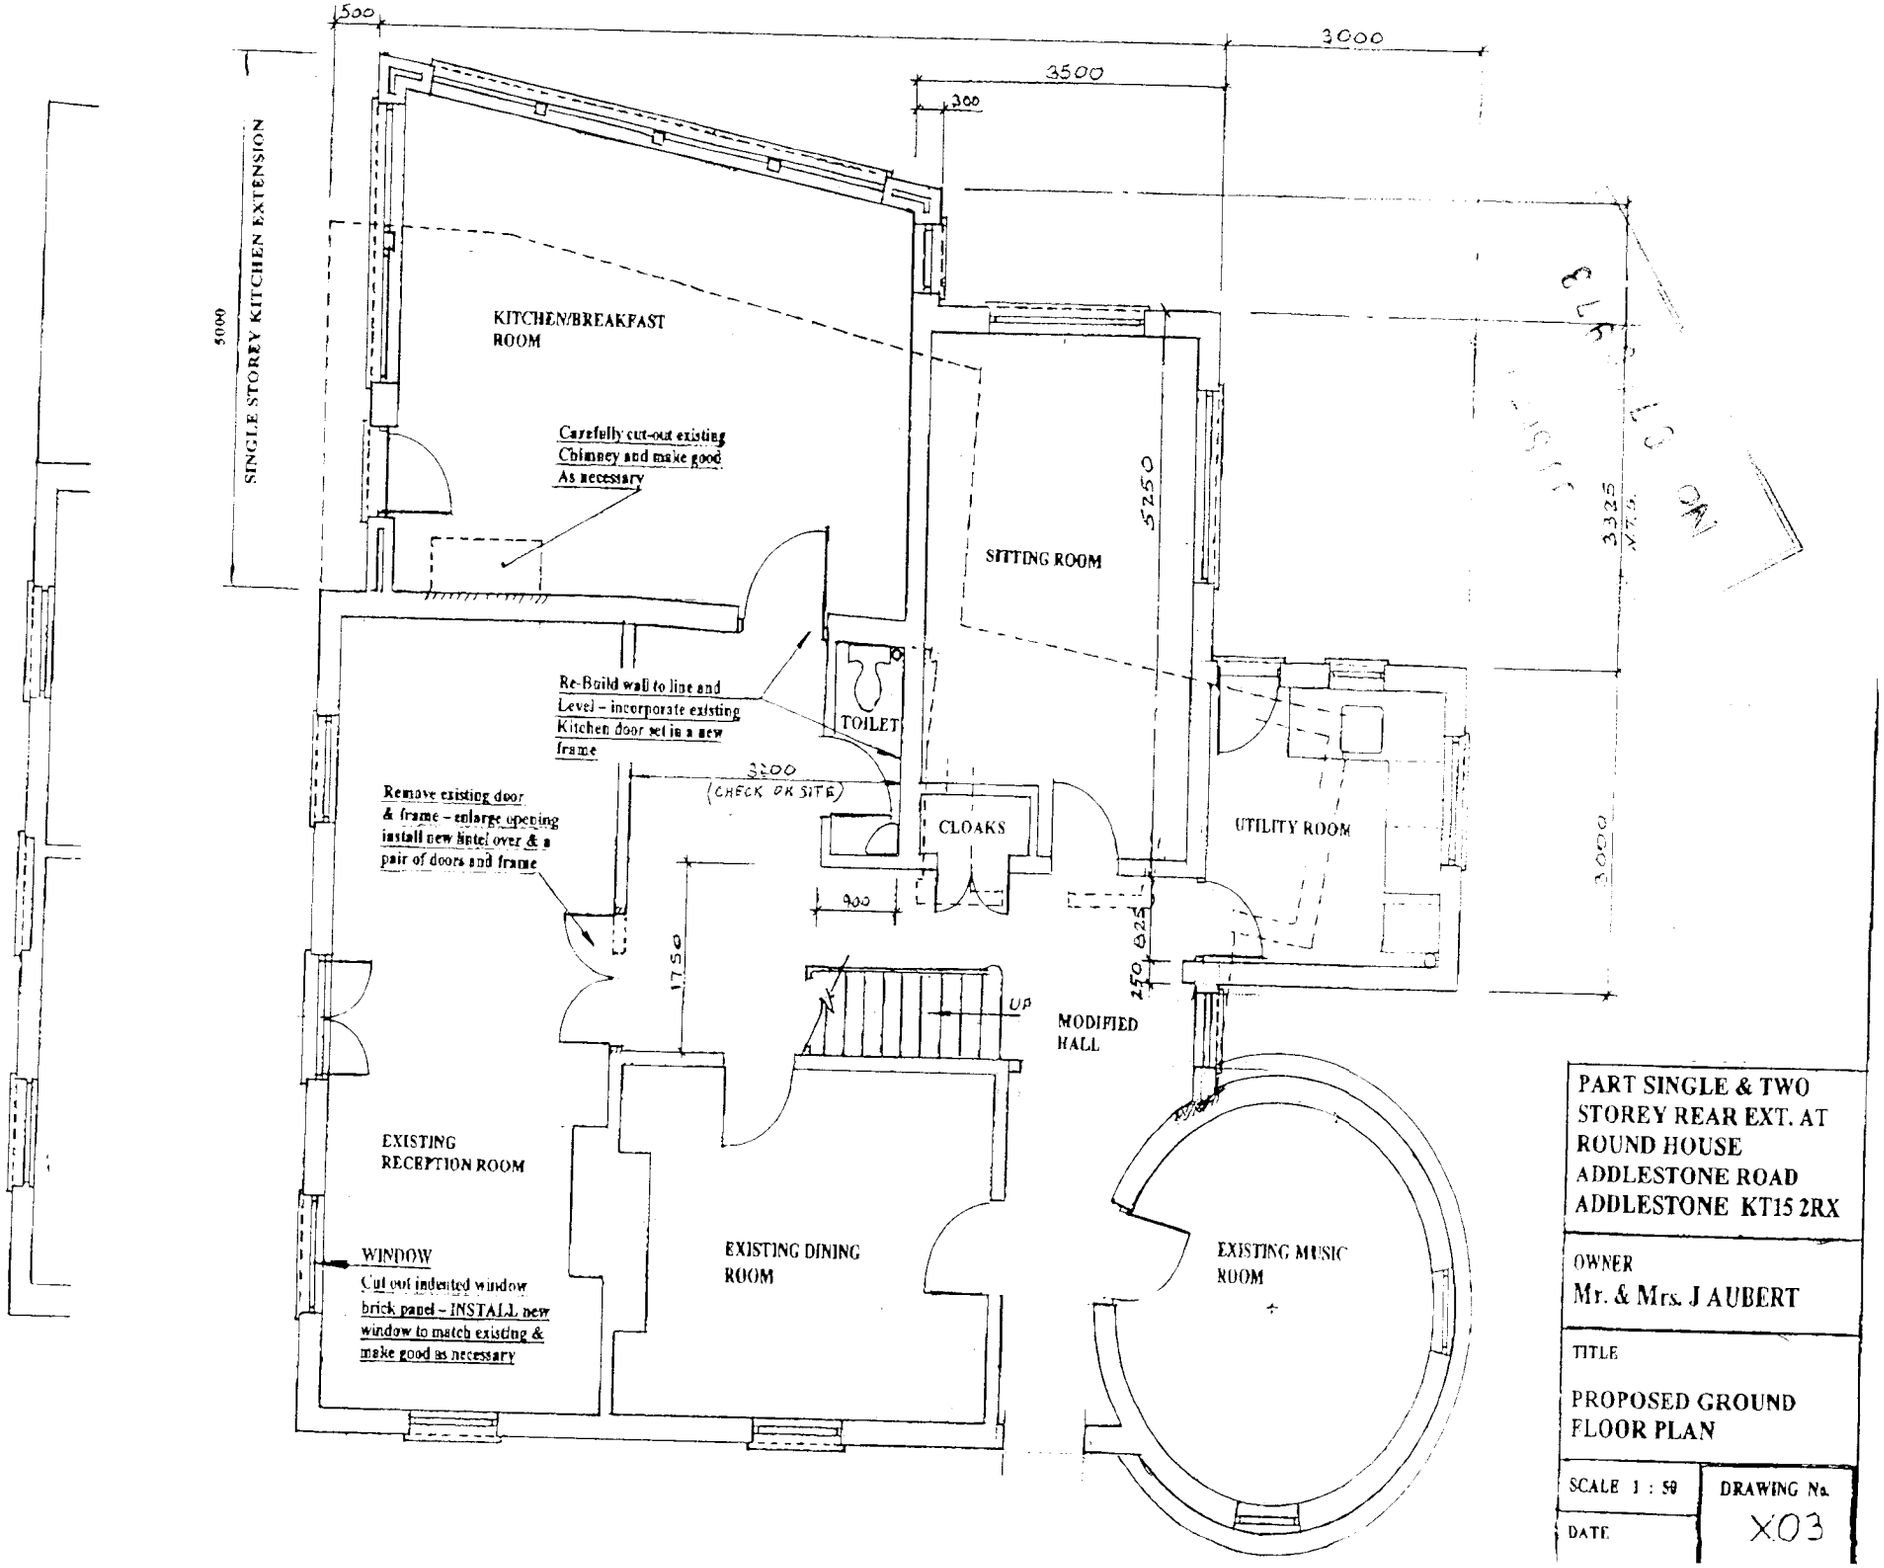

PART SINGLE & TWO STOREY REAR EXT. AT ROUND HOUSE ADDLESTONE ROAD ADDLESTONE KT15 2RX

OWNER
Mr. & Mrs. J AUBERT

TITLE
PROPOSED GROUND FLOOR PLAN

SCALE 1 : 50

DRAWING No. X03

DATE